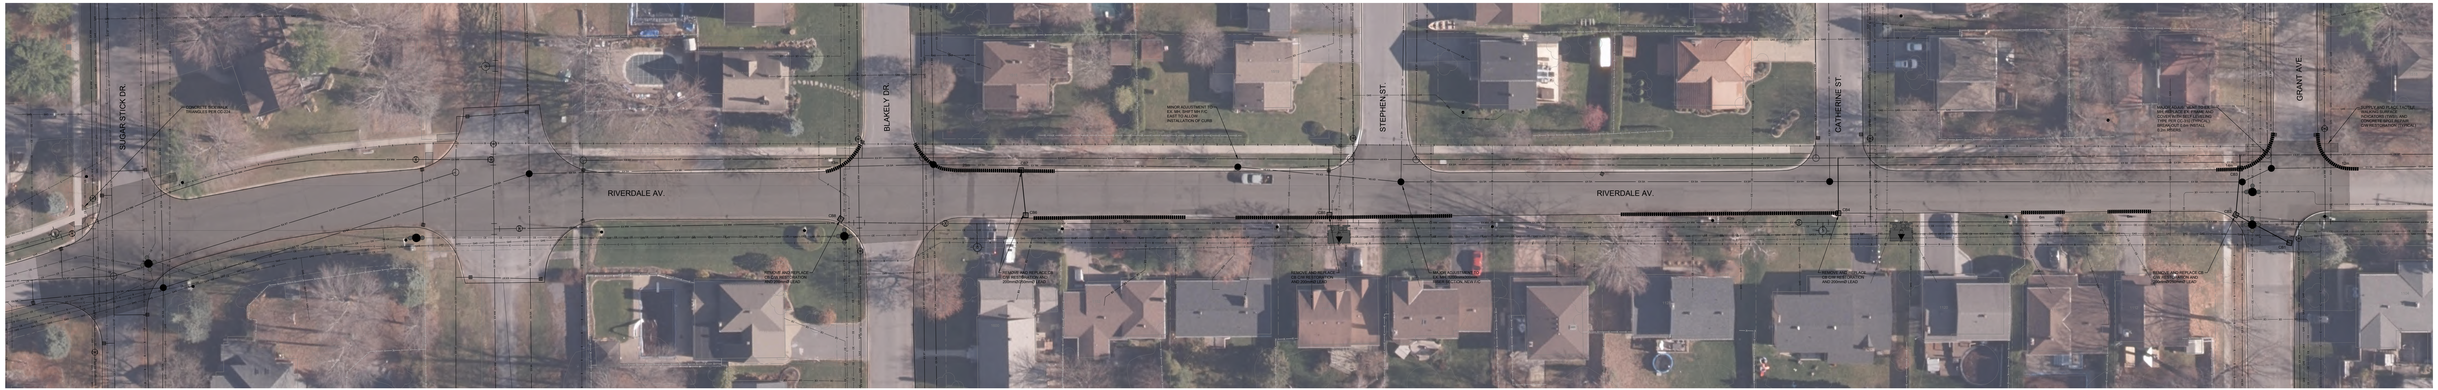

SCALE 1:250

RIVERDALE AVENUE RESURFACING
SUGAR STICK DR. TO GRANT AV.

Cornwall
INFRASTRUCTURE AND MUNICIPAL WORKS