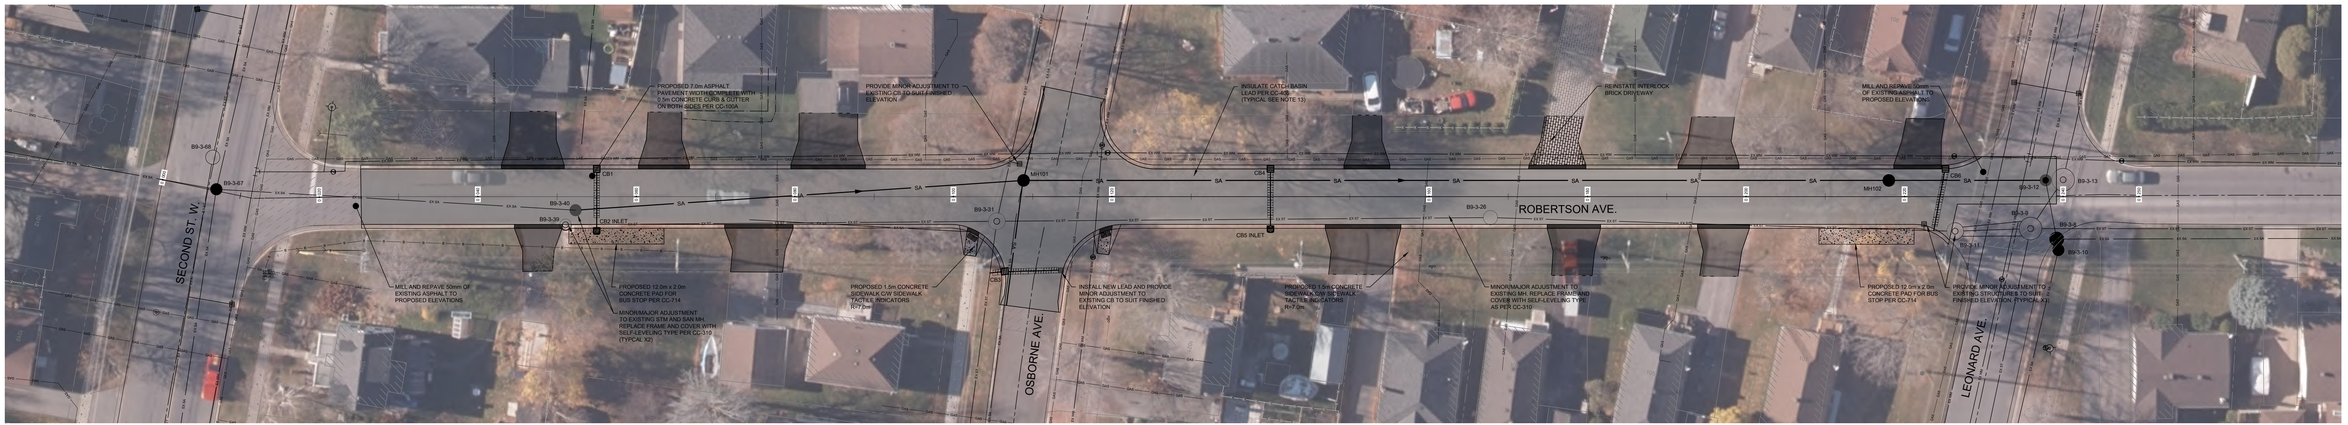

SCALE 1:250

ROBERTSON AVENUE RECONSTRUCTION
SECOND ST. W TO LEONARD AV.

Cornwall
INFRASTRUCTURE AND MUNICIPAL WORKS