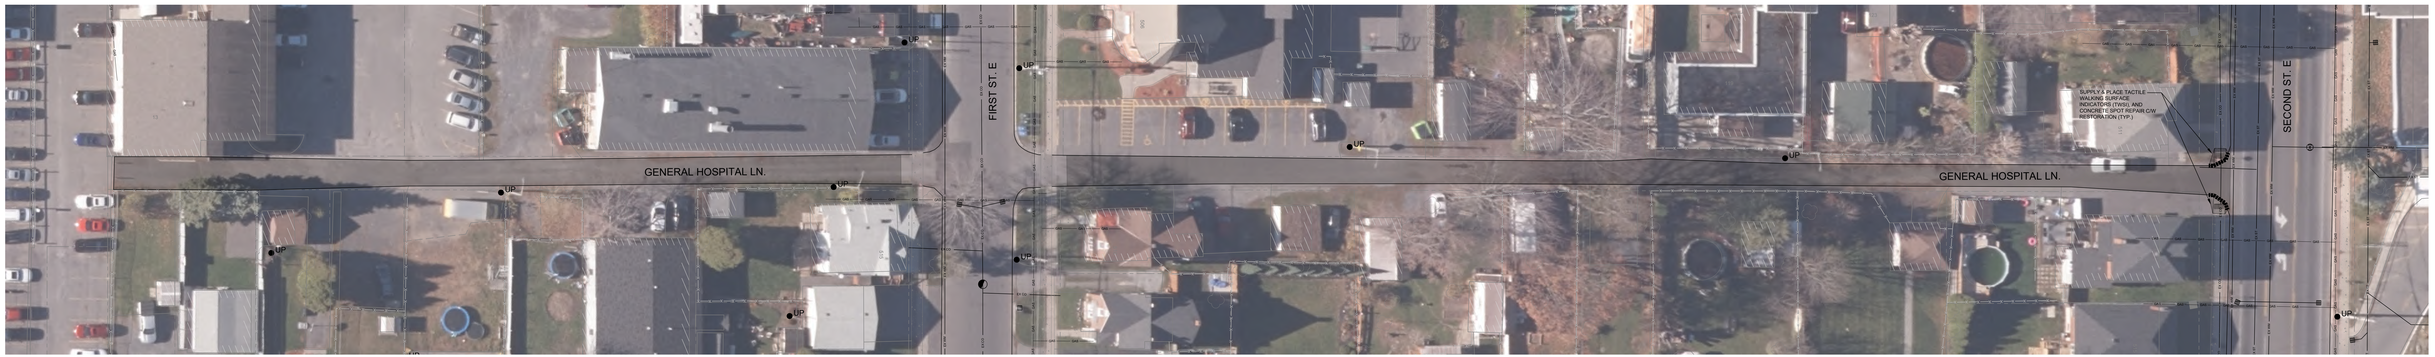

SCALE 1:250

GENERAL HOSPITAL LANE RESURFACING
SOUTH LIMIT TO SECOND ST. E

Cornwall
INFRASTRUCTURE AND MUNICIPAL WORKS